NOTE:
ALL DIMENSIONS ARE IN CENTIMETERS UNLESS OTHERWISE SPECIFIED. ALL REINFORCING BAR DIAMETERS ARE IN MILLIMETERS.

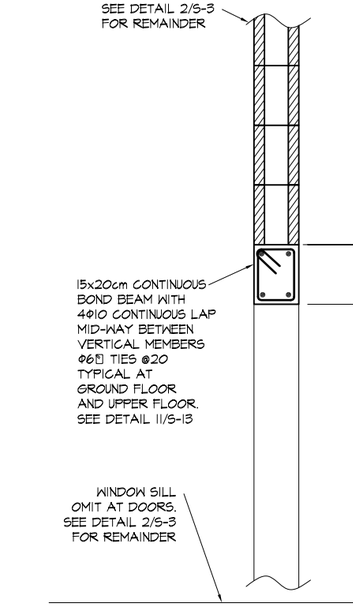

1 E-W WALL SECTION
1:20

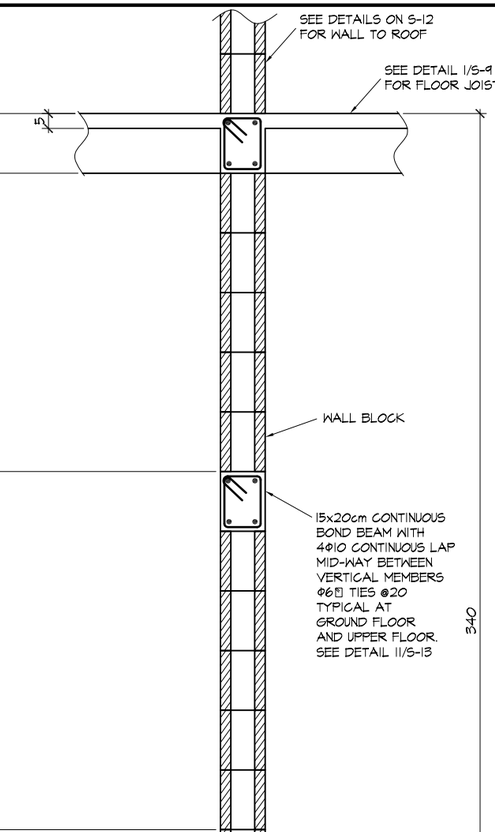

2 E-W WALL SECTION
1:20

NOTES
1. HOLE DIMENSIONS ARE ESTIMATED
2. HOLES DO NOT GO THRU. 1-2 CM OF CONCRETE AT BOTTOM

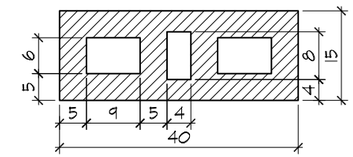

5 WALL BLOCK
1:10

3 EXTERIOR WALL FOOTING
1:20

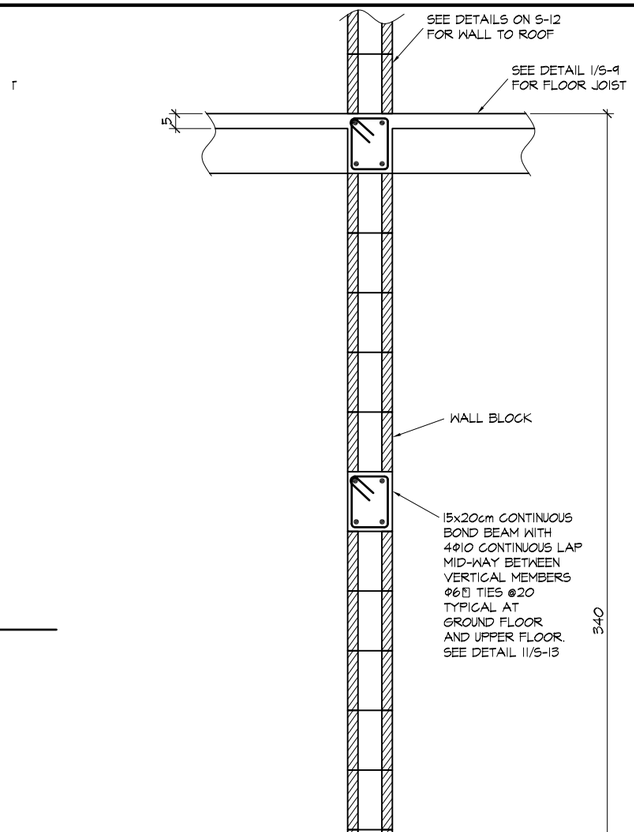

4 N-S INTERIOR WALL
1:20

...designing a world of hope
ENGINEERING MINISTRIES INTERNATIONAL
130 EAST KIOWA ST. STE. 200 COLORADO SPRINGS, CO 80903
PHONE: (719) 633-2078 FAX: (719) 633-2910 WWW.EMIUSA.ORG

THE LORD'S HOUSE - PASSY, SENEGAL
WALL SECTIONS
FOUNDATION TO UPPER FLOOR

DATE ISSUED: DEC 2007
PROJECT: 5424
SCALE: 1:20 cm
SHEET NUMBER S-3