NOTE:
ALL DIMENSIONS ARE IN CENTIMETERS UNLESS OTHERWISE SPECIFIED. ALL REINFORCING BAR DIAMETERS ARE IN MILLIMETERS.

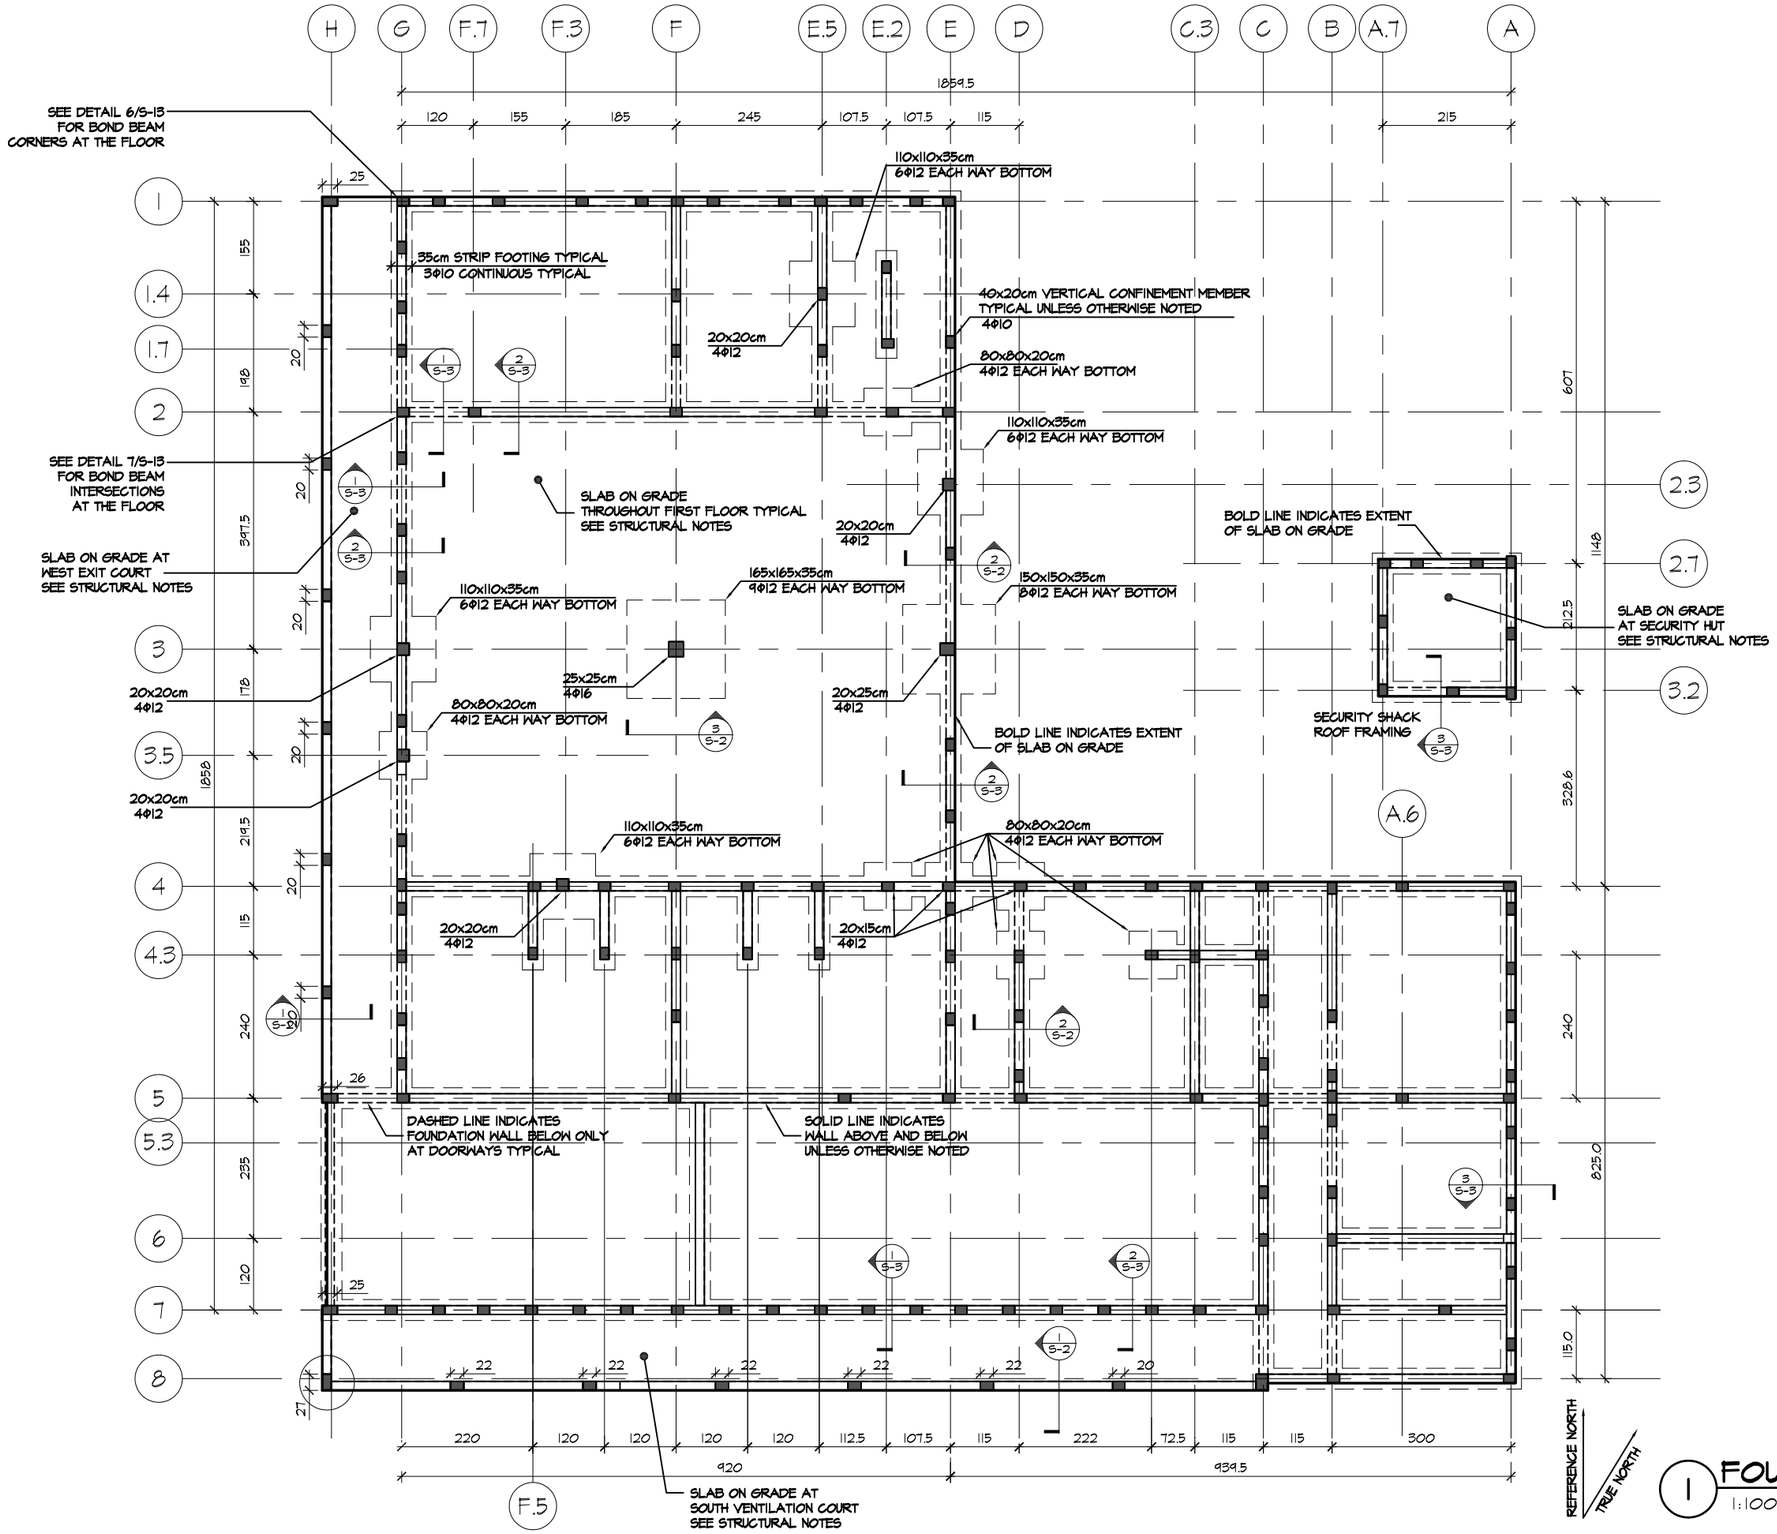

1 FOUNDATION PLAN
1:100

...designing a world of hope
ENGINEERING MINISTRIES INTERNATIONAL
130 EAST KIOWA ST. STE 200 COLORADO SPRINGS, CO 80903
PHONE: (719) 633-2018 FAX: (719) 633-2970 WWW.EMI.USA.ORG

THE LORD'S HOUSE - PASSY, SENEGAL

FOUNDATION PLAN

DATE ISSUED: DEC 2007

PROJECT: 5424

SCALE: 1:100 cm

SHEET NUMBER S-4