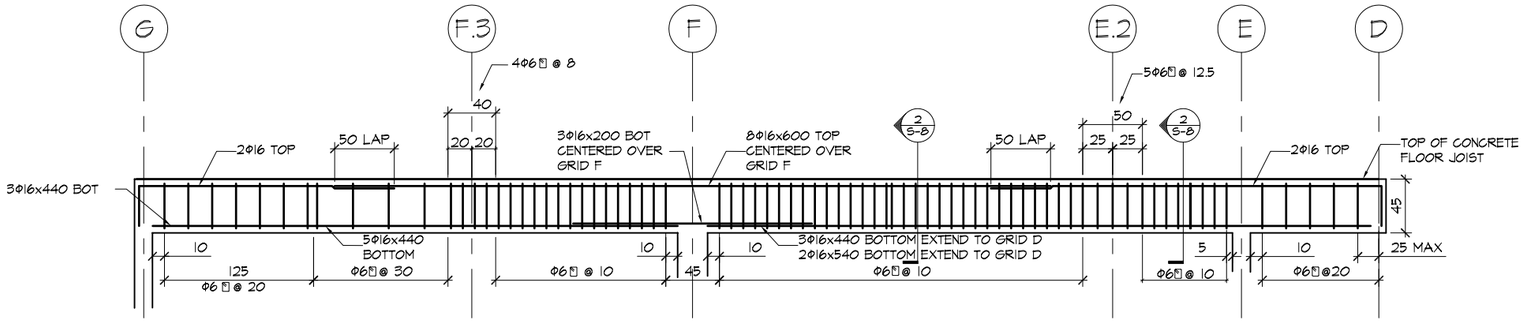

1 BEAM 1 ALONG GRID 3

BEAM WIDTH 30cm 1:50

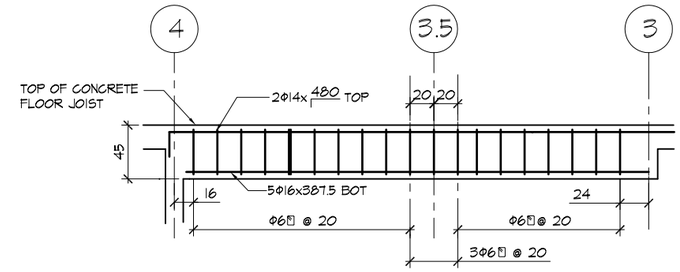

2 BEAM 2 ALONG GRID F.3

BEAM WIDTH 30cm 1:50

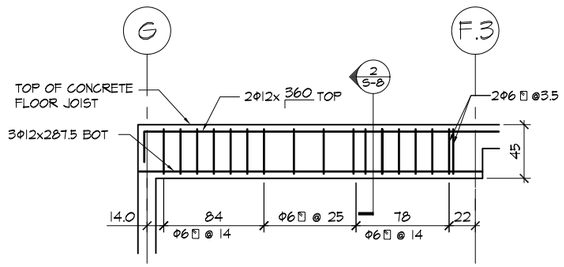

3 BEAM 3 ALONG GRID 3.5

BEAM WIDTH 30cm 1:50

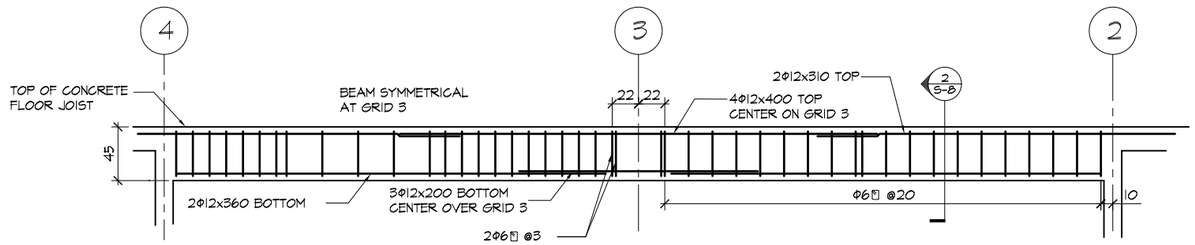

4 BEAM 4 ALONG GRID E.2

BEAM WIDTH 30cm 1:50

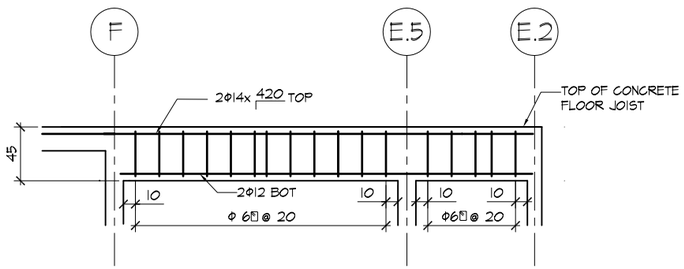

5 BEAM 5 ALONG GRID 1.4

BEAM WIDTH 30cm 1:50

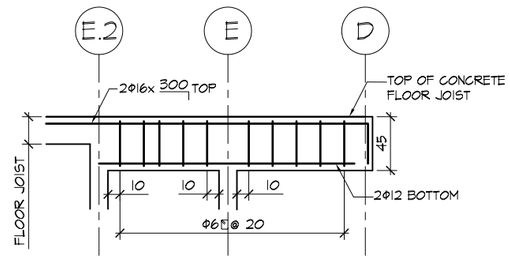

6 BEAM 6 ALONG GRID 2.3

BEAM WIDTH 30cm 1:50

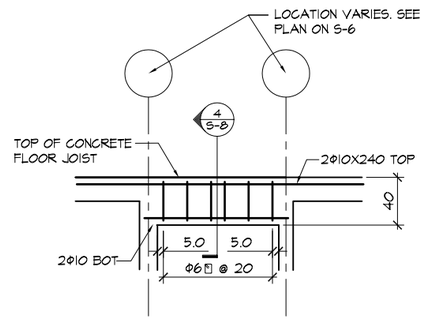

7 HEADER 7 ALONG GRID 4,5,&6

HEADER WIDTH 15cm 1:50

NOTE:
ALL DIMENSIONS ARE IN CENTIMETERS UNLESS OTHERWISE SPECIFIED. ALL REINFORCING BAR DIAMETERS ARE IN MILLIMETERS.

...designing a world of hope
ENGINEERING MINISTRIES INTERNATIONAL
130 EAST KIOWA ST. STE 200 COLORADO SPRINGS, CO 80903
PHONE: (719) 633-2078 FAX: (719) 633-2710 WWW.EMIUSA.ORG

THE LORD'S HOUSE - PASSY, SENEGAL

UPPER FLOOR BEAMS

DATE ISSUED: DEC 2007

PROJECT: 5424

SCALE: 1:50 cm

SHEET NUMBER S-7